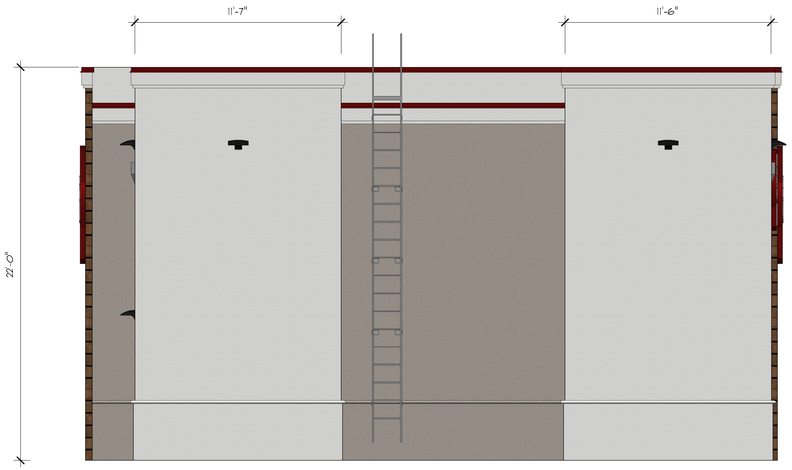

REAR ELEVATION
1/4" = 1'-0"

FRONT ELEVATION
1/4" = 1'-0"

SIDE ELEVATION
1/4" = 1'-0"

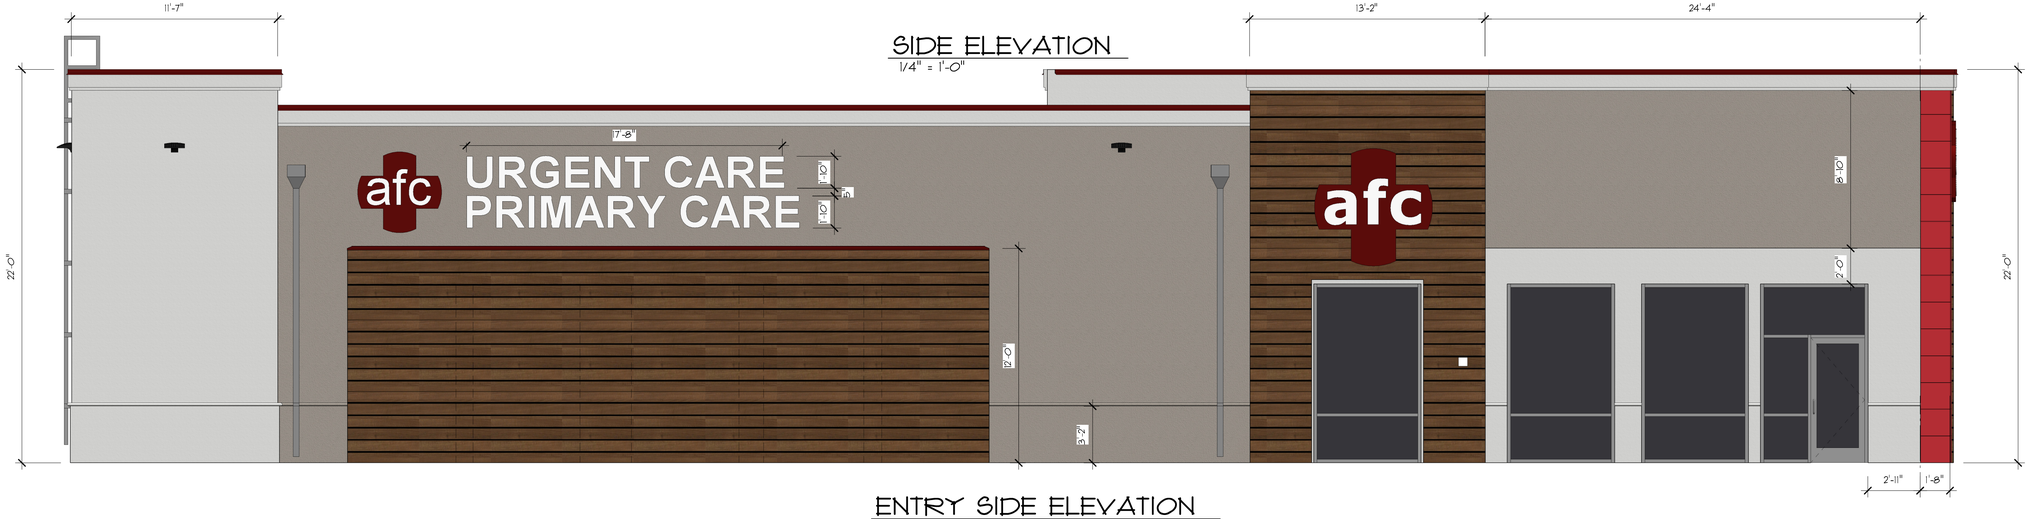

ENTRY SIDE ELEVATION
1/4" = 1'-0"

GENE C. ULMER
ARCHITECT
1506 S. SECRETARIAT WAY
NAMPA, ID 83686
(208) 893-0874 • gculmerarchitect.com

AMERICAN FAMILY CARE "TI"
6965 NORTH GLENWOOD STREET
GARDEN CITY ID, 83714

EXTERIOR ELEVATIONS

NO	REVISION	DATE
1		
2		
3		

THIS DRAWING IS THE PROPERTY OF THE ARCHITECT. IT HAS BEEN PREPARED SPECIFICALLY FOR THIS PROJECT AND IS NOT TO BE USED FOR ANY OTHER PURPOSE WITHOUT WRITTEN CONSENT OF THE ARCHITECT.
2019 GENE C. ULMER ARCHITECT

PROJECT NUMBER: 21907
DRAWN BY: FSF
CHECKED BY: GU
DATE: AUG. 19, 2019
SHEET # A201