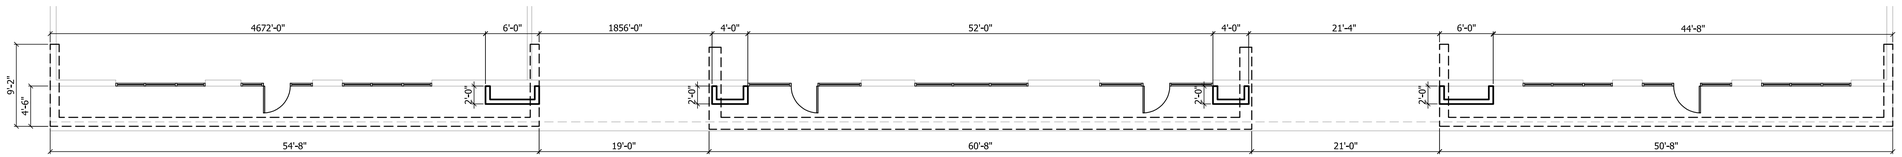

FLOOR PLAN

SCALE: 1/8" = 1'-0"

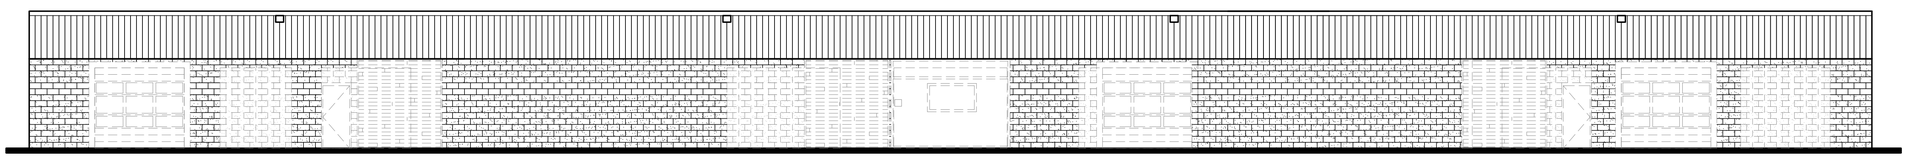

EXISTING EXTERIOR ELEVATION

SCALE: 1/8" = 1'-0"

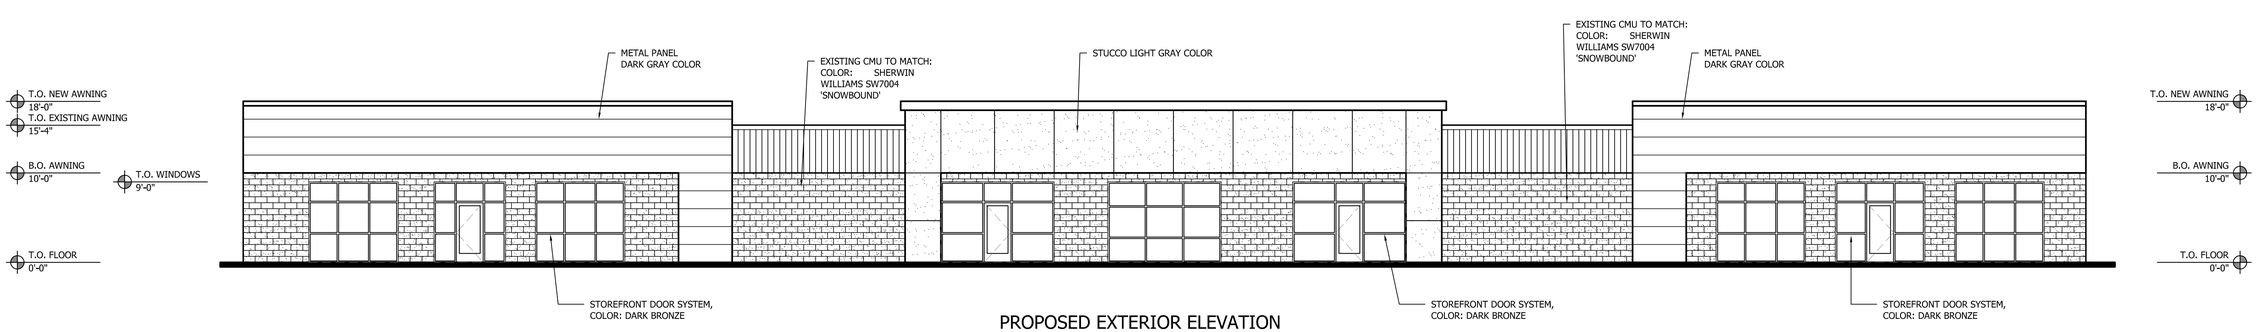

PROPOSED EXTERIOR ELEVATION

SCALE: 1/8" = 1'-0"

THIS DRAWING CONTAINS INFORMATION WHICH IS THE PROPRIETARY PROPERTY OF ALC ARCHITECTURE.
NO UNAUTHORIZED REUSE OR DUPLICATION OF THESE PLANS OR ANY INFORMATION CONTAINED HEREIN,
WITHOUT THE EXPRESS WRITTEN CONSENT OF ALC ARCHITECTURE.
THIS DRAWING IS NOT TO BE USED FOR CONSTRUCTION UNTIL IT IS SIGNED BY THE ARCHITECT.
COPYRIGHT © ALC ARCHITECTURE

NO.	REVISIONS	DATE

ALC architecture
Collaborative
1119 E. State Street, Suite 120 - Eagle, ID 83616
208.514.2713

PROJECT FOR:

GARDEN POINTE FACE-LIFT

3840 W. CHINDEN BLVD. GARDEN CITY, IDAHO 83714

DRAWN BY:	AB
CHECKED BY:	JRL
JOB #	19106
DATE:	11.15.2019

CONSTRUCTION DOCUMENTS

A4.1