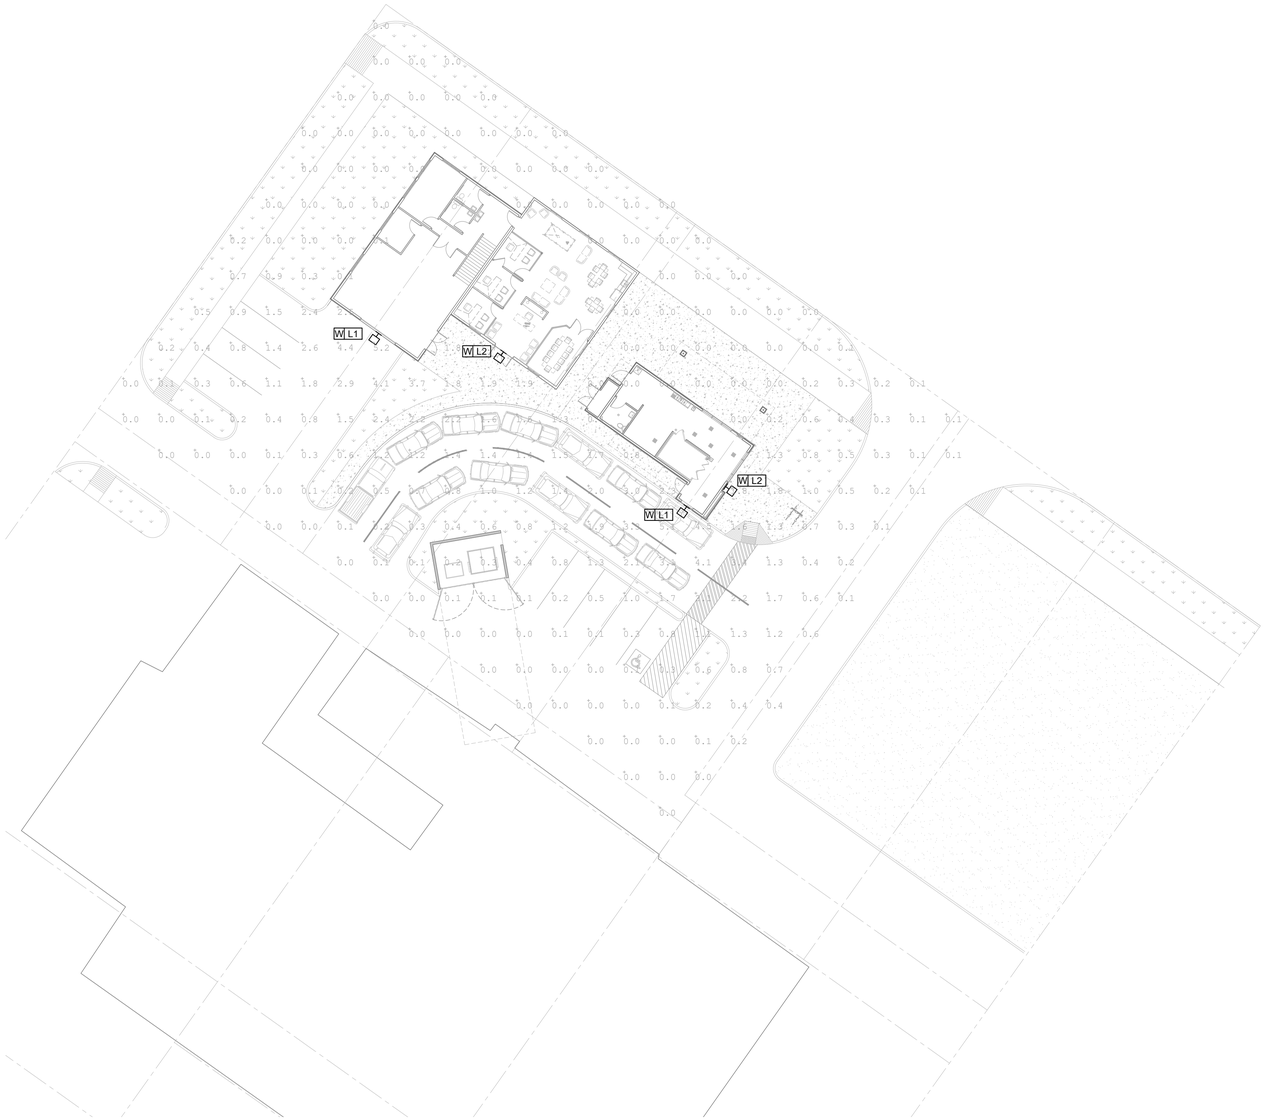

PHOTOMETRIC SITE PLAN

SCALE: 1" = 20'-0"

N

NOT FOR CONSTRUCTION

e2co
electricalengineeringcompany
engineering 4 tomorrow

world wide web: e2co.com

800 s. industry way, suite 350
meridian, idaho 83642
phone: 208.378.4450
fax: 208.378.4451
e2co project #: 20095

THIS DRAWING CONTAINS INFORMATION WHICH IS THE PROPRIETARY PROPERTY OF ALC ARCHITECTURE.
NO UNAUTHORIZED REUSE OR DUPLICATION OF THESE PLANS OR ANY INFORMATION CONTAINED HEREIN,
WITHOUT THE EXPRESS WRITTEN CONSENT OF ALC ARCHITECTURE.
THIS DRAWING IS NOT TO BE USED FOR CONSTRUCTION UNTIL IT IS SIGNED BY THE ARCHITECT.
COPYRIGHT © ALC ARCHITECTURE

NO.	REVISIONS	DATE
.	.	.
.	.	.
.	.	.
.	.	.
.	.	.
.	.	.

ALC architecture
collaborative
1119 E. State Street, Suite 120 - Eagle, ID 83616
208.514.2713

PROJECT FOR:

DUTCH BROTHERS
DRIVE THRU / OFFICE

5219 W. CHINDEN BLVD. GARDEN CITY, IDAHO, 83714

DRAWN BY:	JWVS
CHECKED BY:	JWVS
JOB #	20013
DATE:	07/10/20

CONSTRUCTION DOCUMENTS

E1.1