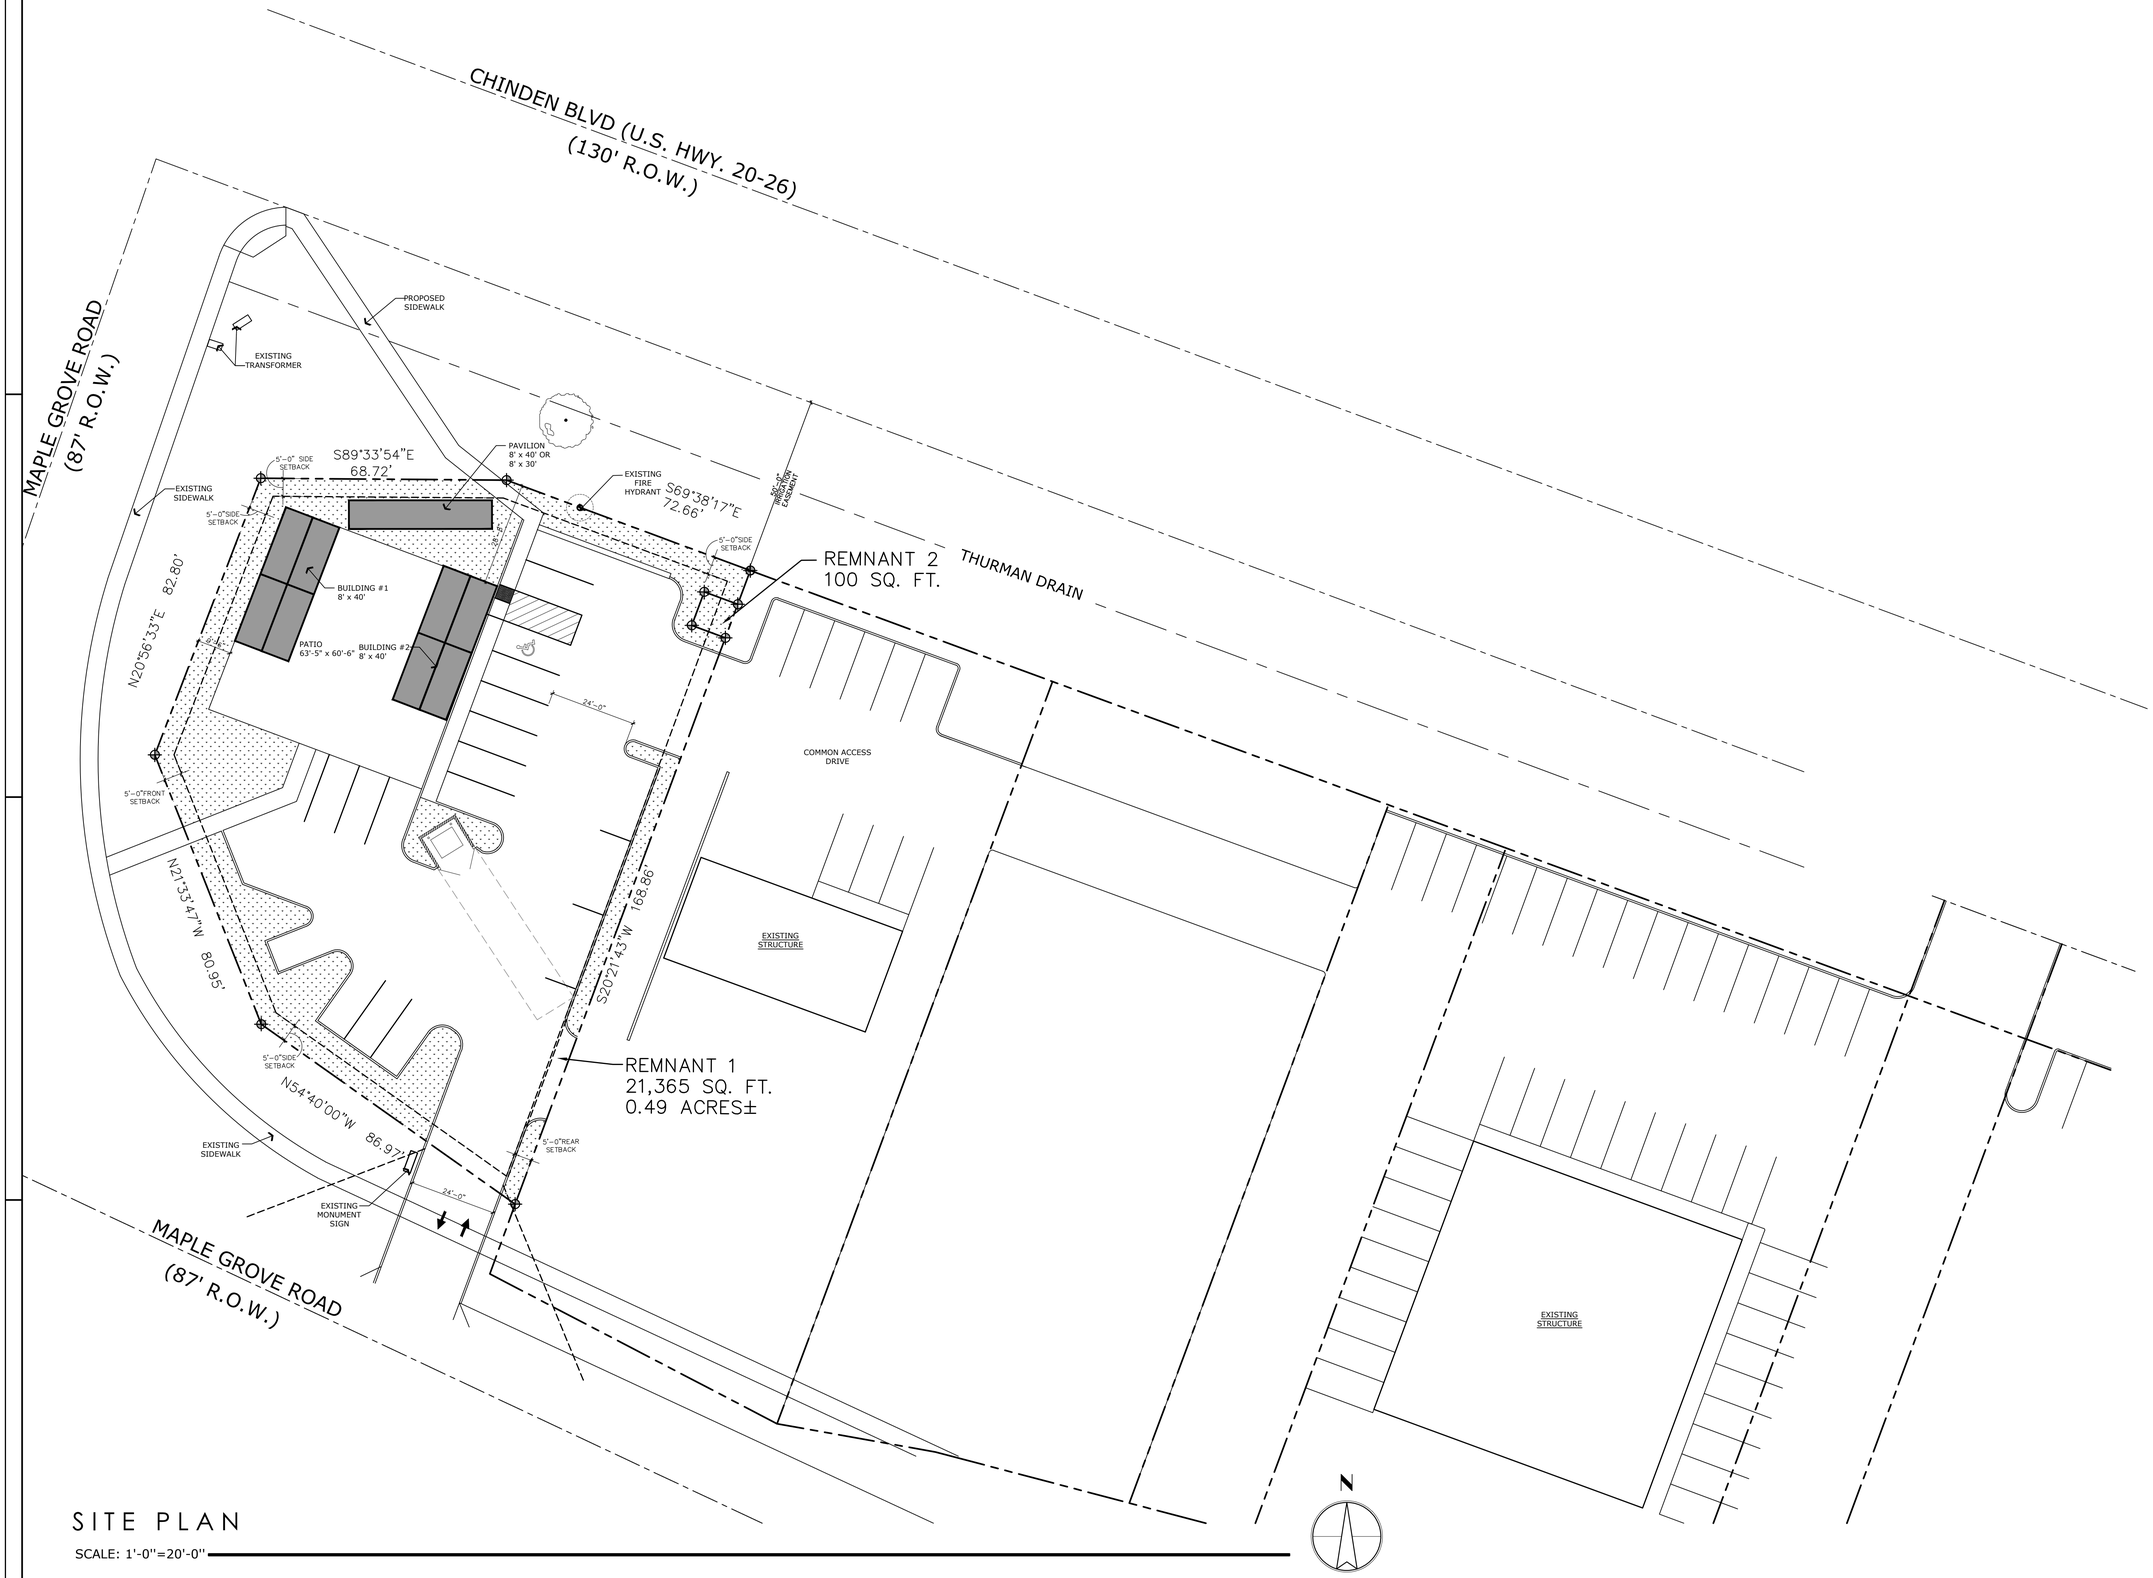

SITE PLAN

SCALE: 1'-0"=20'-0"

HATCH DESIGN ARCHITECTURE
6126 W. STATE ST.
BOISE, IDAHO 83703
OFFICE: (208) 475-3204
FAX: (208) 475-3205

COPYRIGHT 2018
HATCH DESIGN ARCHITECTURE

THIS PLAN AND/OR DESIGN ARE NOT TO BE CHANGED OR COPIED IN ANY FORM, NOR ARE THE DOCUMENTS TO BE ASSIGNED TO THIRD PARTIES, WITHOUT FIRST OBTAINING CONSENT AND PROPER COMPENSATION TO HATCH DESIGN ARCHITECTURE.

THE USE OF THE PLANS SHALL BE RESTRICTED TO THE ORIGINAL SITE FOR WHICH THEY WERE PREPARED, AND PUBLICATION THEREOF IS EXPRESSLY LIMITED TO SUCH USE. INCLUDING THOSE IN ELECTRONIC FORM, PREPARED BY OR UNDER THE DIRECTION OF THE DESIGNER'S CONSULTANTS ARE THE EXCLUSIVE PROPERTY OF THE DESIGNER. ANY USE OF SUCH, TO THIS PROJECT, THE DESIGNER AND THE DESIGNER'S CONSULTANTS, OTHER THAN THE PURPOSE INTENDED BY THE OWNERS OF THEIR RESPECTIVE INSTRUMENTS OF SERVICE WITHOUT WRITTEN PERMISSION IS PROHIBITED. ALL RIGHTS AND OTHER RESERVED RIGHTS, INCLUDING COPYRIGHTS.

NEW COMMERCIAL BUILDING FOR:

HOWELL MAPLE GROVE

CHINDEN BLVD. & MAPLE GROVE RD., GARDEN CITY, ID 83714

DELTA	DATE	DESCRIPTION- COMMENTS

DATE:	FEB. 2018
DRAWN BY:	C.W.
CHECKED BY:	JLH
JOB NUMBER:	MKT 17

SHEET TITLE

SITE PLAN

SHEET NUMBER

A-1.0

SHEET