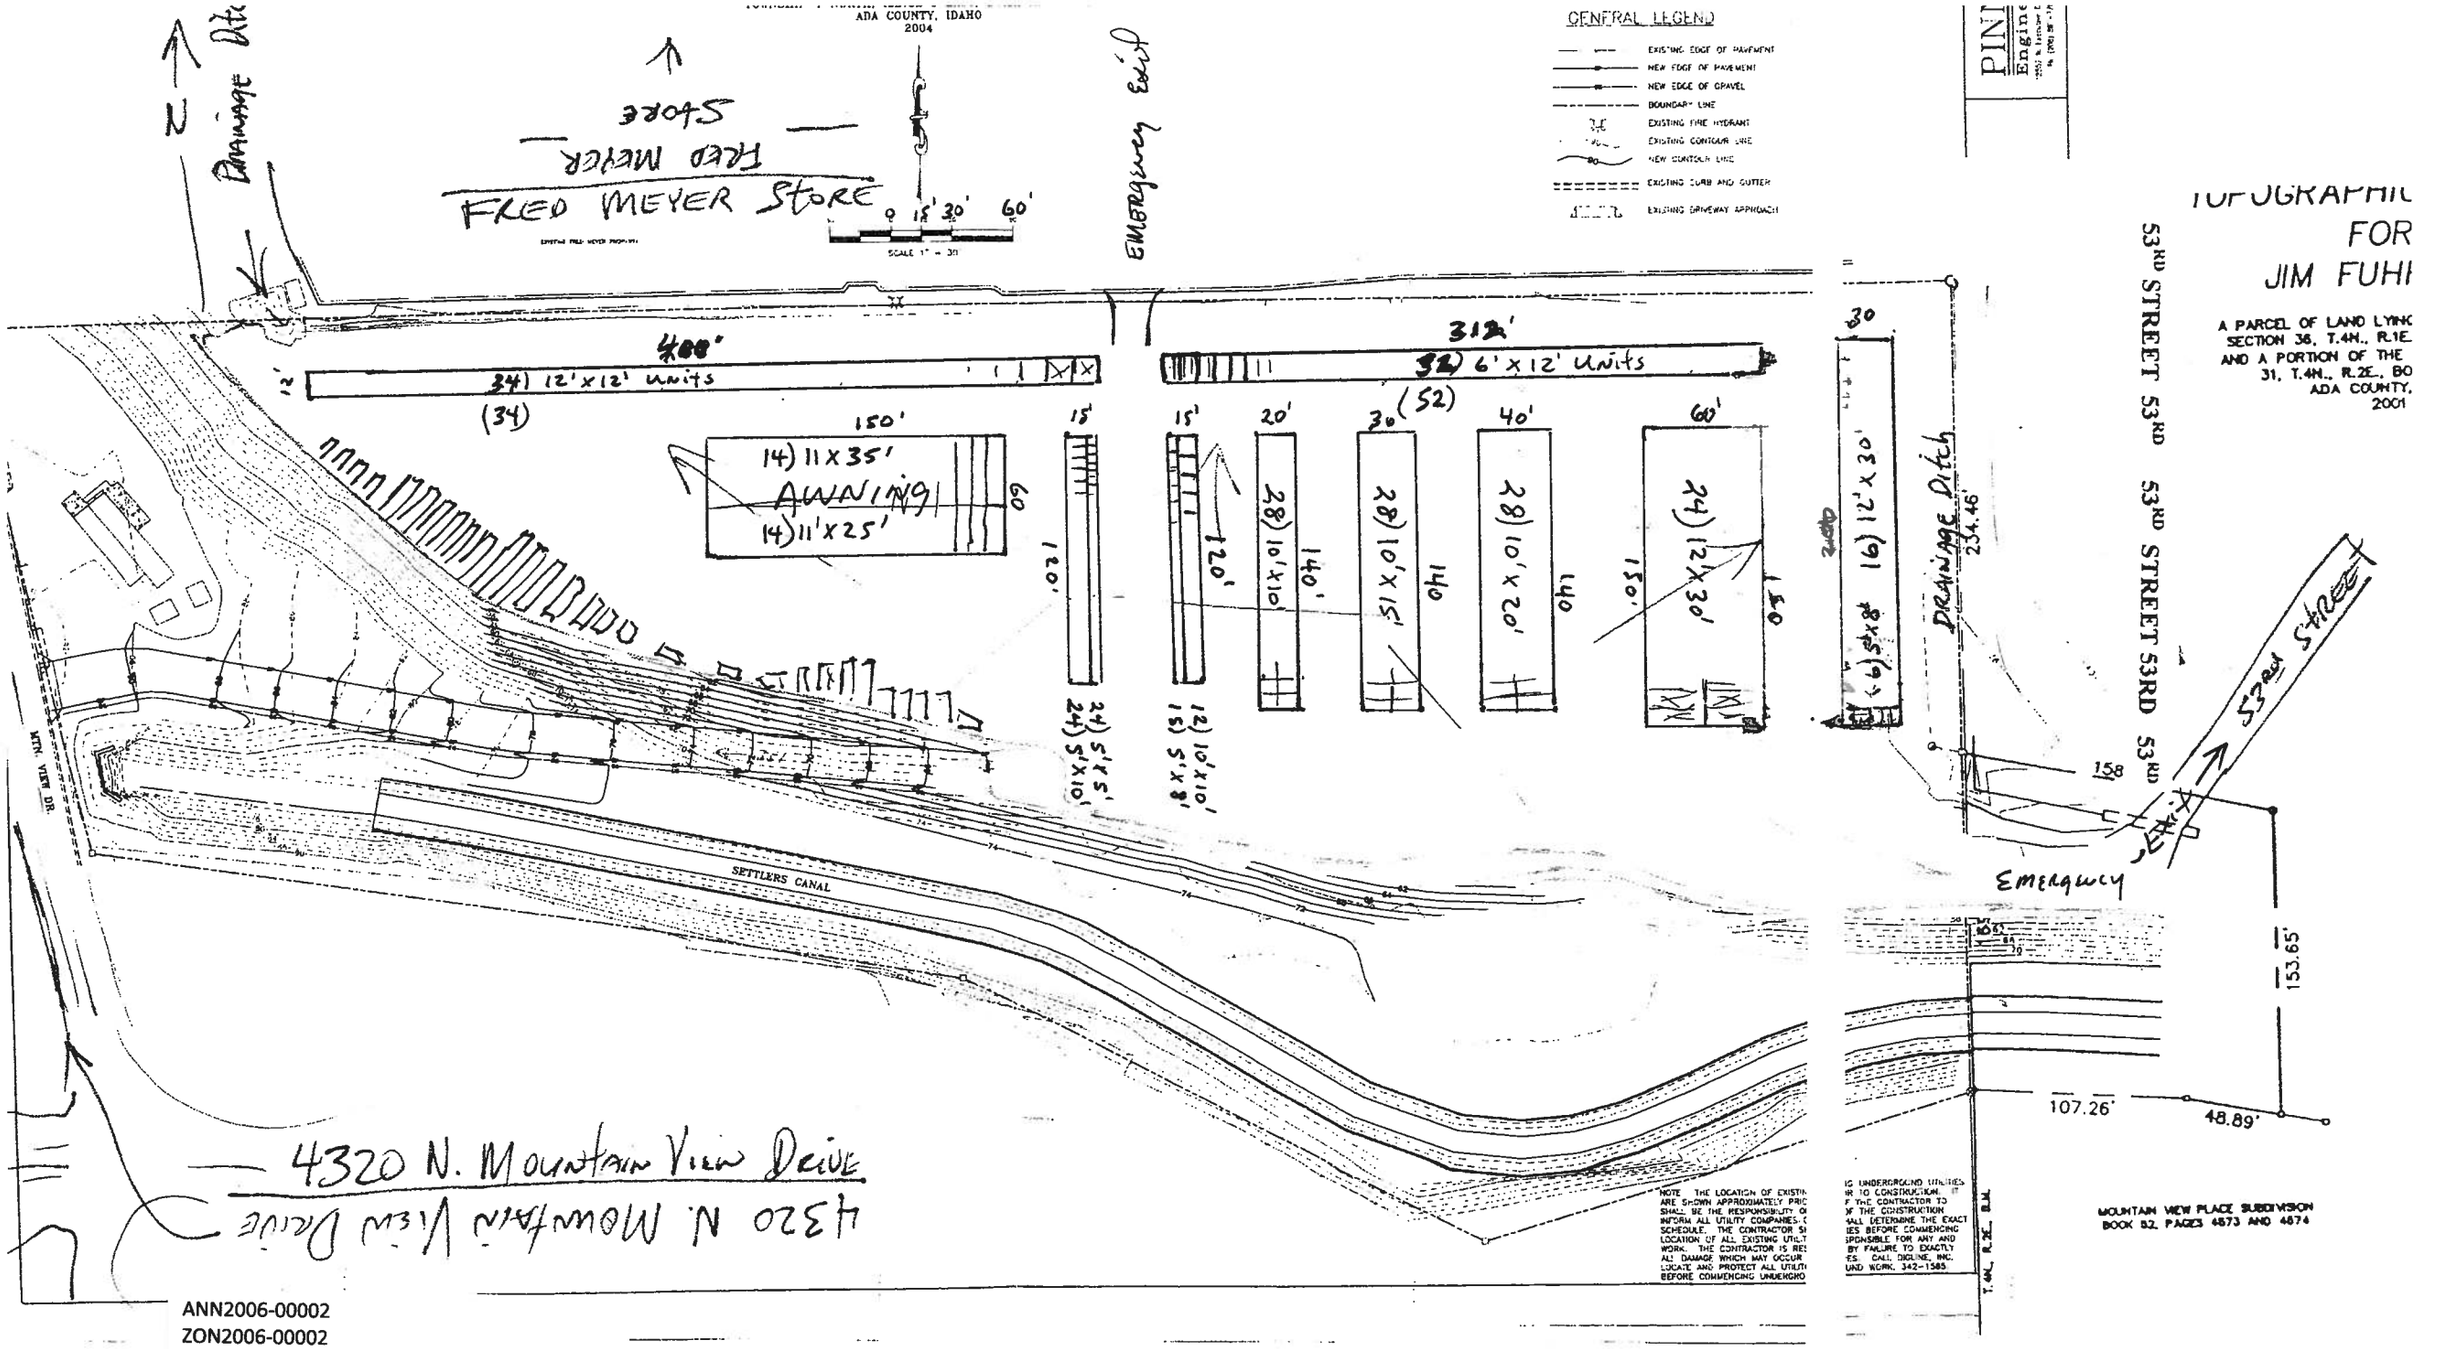

ANN2006-00002
ZON2006-00002
Applicant Site Plan
Informational Purposes Only
Received 122208